Barrier Alipanel Rata Racking 1200

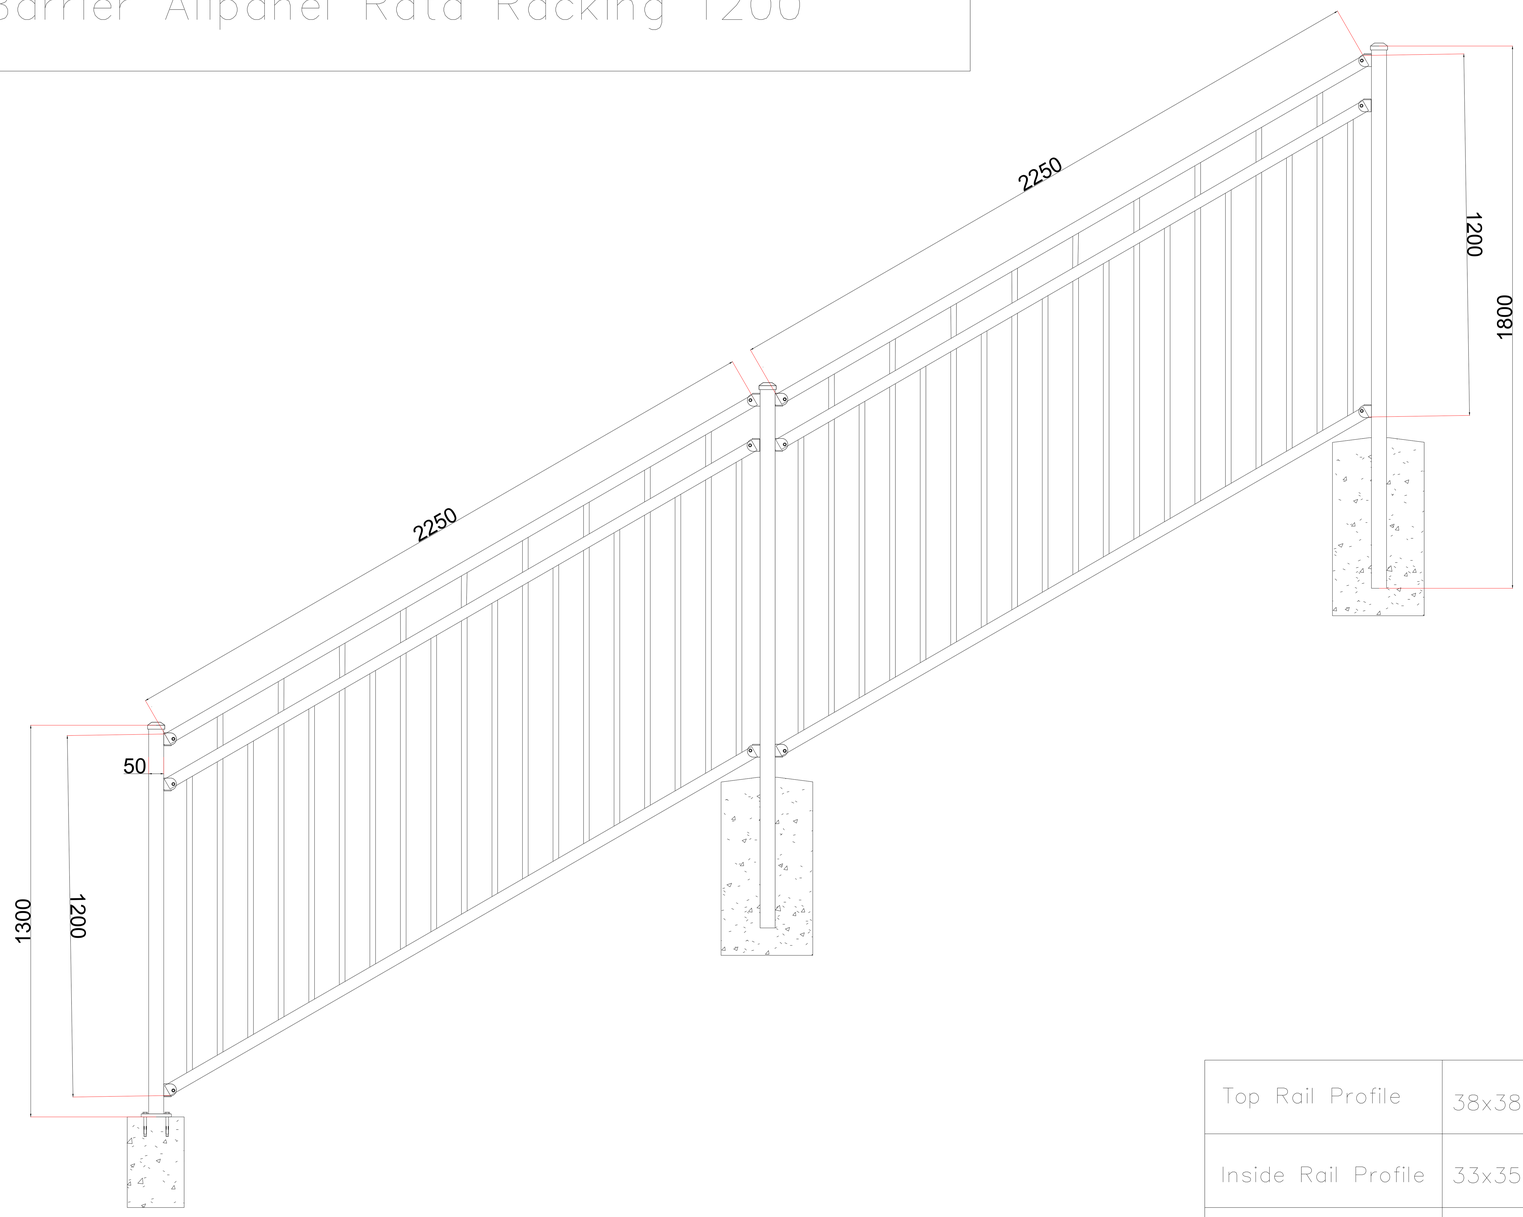

DETAIL I
4:1

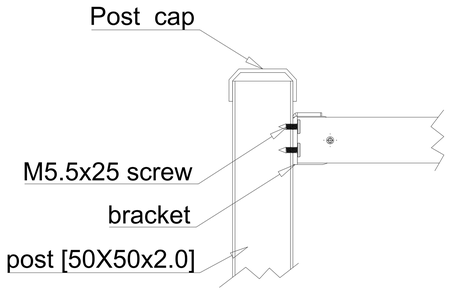

Top Rail Profile	38x38x1.2mm U Aluminium with R1 radius on corners
Inside Rail Profile	33x35x1.5mm L Aluminium
Picket Profile	19x19x1.2mm Square Aluminium with R1.3 radius on corners
Panel Length	2250mm Lx1200mm H
Flanged Post	50x50x1300mm (100mm square flange)
In-ground Post	50x50x1800mm

BARRIER

Barrier Fencing
Add :
Unit 2, 18 Aerodrome Road,
Mount Maunganui 3116 New Zealand
Phone:
021 754 663
Web :
www.barrierfencing.co.nz
Email :
sales@barrier fencing.co.nz

1、ALL DIMENSIONS ARE SHOWN IN mm.
2、ALL DIMENSIONS ARE BEFORE ANY FINISHING OR COATING.
3、ALL DIMENSIONS ARE ±0.5mm(UNLESS OTHERWISE NOTED).

Stamp

■ The contents of this drawing are protected by the Intellectual Property Protection Law, and copying without our permission is strictly prohibited.

GB/T19001-2016/ISO9001:2015

CE CO

Drawn BY		
Designed BY		
Checked BY		
Verified BY		
Approved BY		

CLIENT
Stamp

Chief Design Manager
Stamp

Edition
NO.

Project
NO.

Drawing
Number

Drawing
Title