Barrier Alipanel Rimu 1500

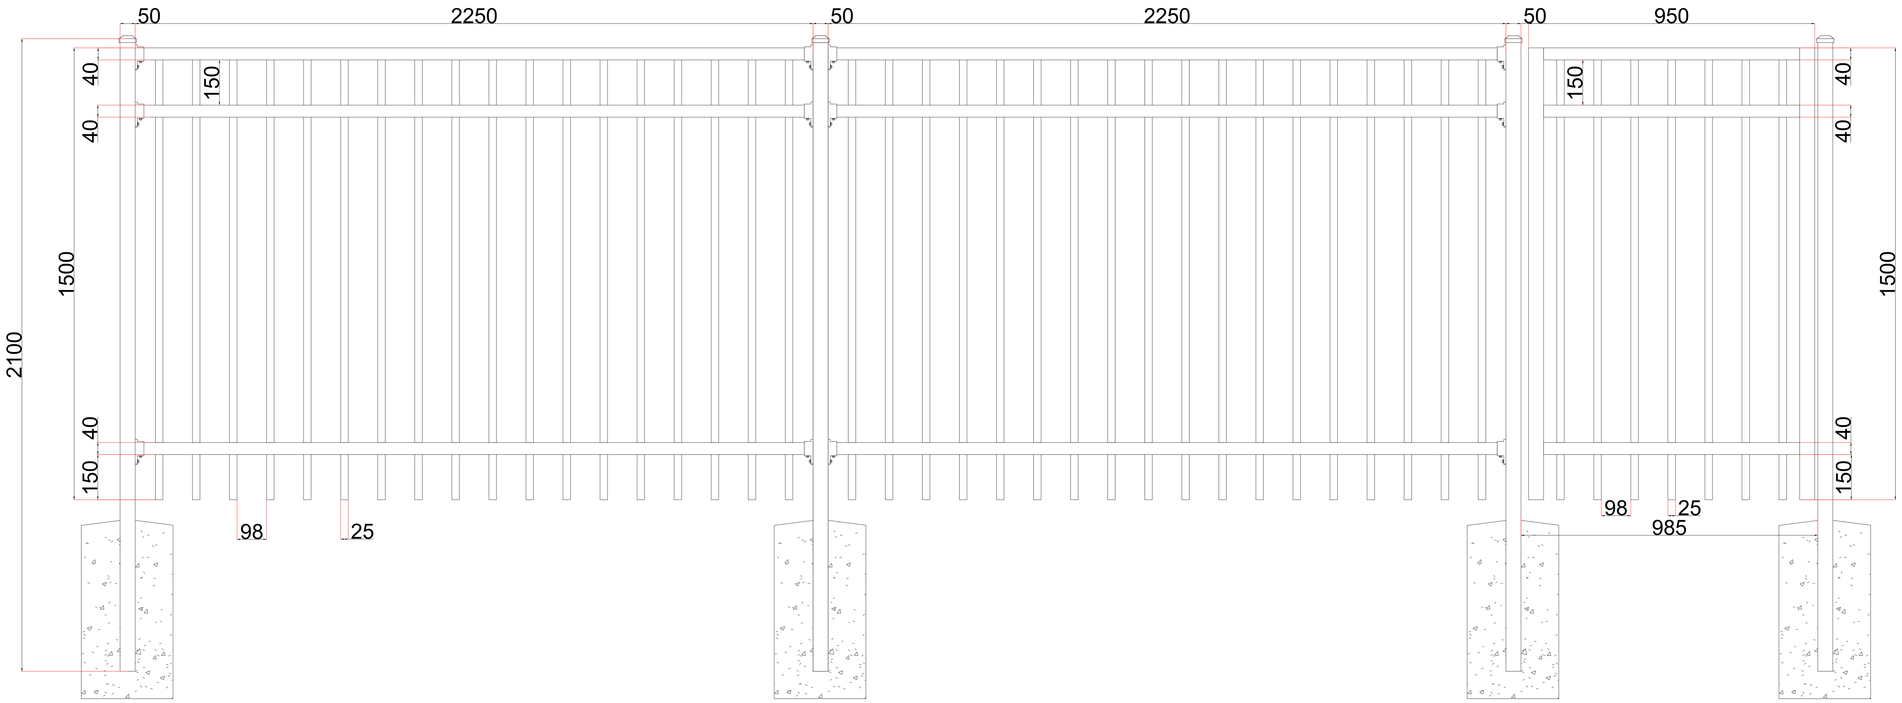

DETAIL I
4:1

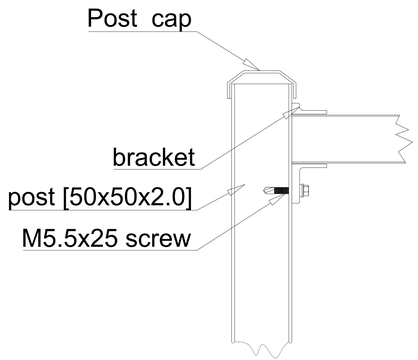

Rail Profile	40x40x1.5mm Square Aluminium with R1.5 radius on corners
Picket Profile	25x25x1.2mm Square Aluminium with R2.5 radius on corners
Panel Length	2250mm Lx1500mm H
Flanged Post	/
In-ground Post	50x50x2100mm

BARRIER

Barrier Fencing

Add :
Unit 2, 18 Aerodrome Road,
Mount Maunganui 3116 New Zealand

Phone: 021 754 663

Web : www.barrierfencing.co.nz

Email : sales@barrier fencing.co.nz

1、ALL DIMENSIONS ARE SHOWN IN mm.
2、ALL DIMENSIONS ARE BEFORE ANY FINISHING OR COATING.
3、ALL DIMENSIONS ARE ±0.5mm(UNLESS OTHERWISE NOTED).

Stamp

■ The contents of this drawing are protected by the Intellectual Property Protection Law, and copying without our permission is strictly prohibited.

GB/T19001-2016/ISO9001:2015

CE CO

Drawn BY		
Designed BY		
Checked BY		
Verified BY		
Approved BY		

CLIENT
Stamp

Chief Design Manager
Stamp

Edition
NO.

Project
NO.

Drawing
Number

Drawing
Title