Barrier Security Kauri 1800

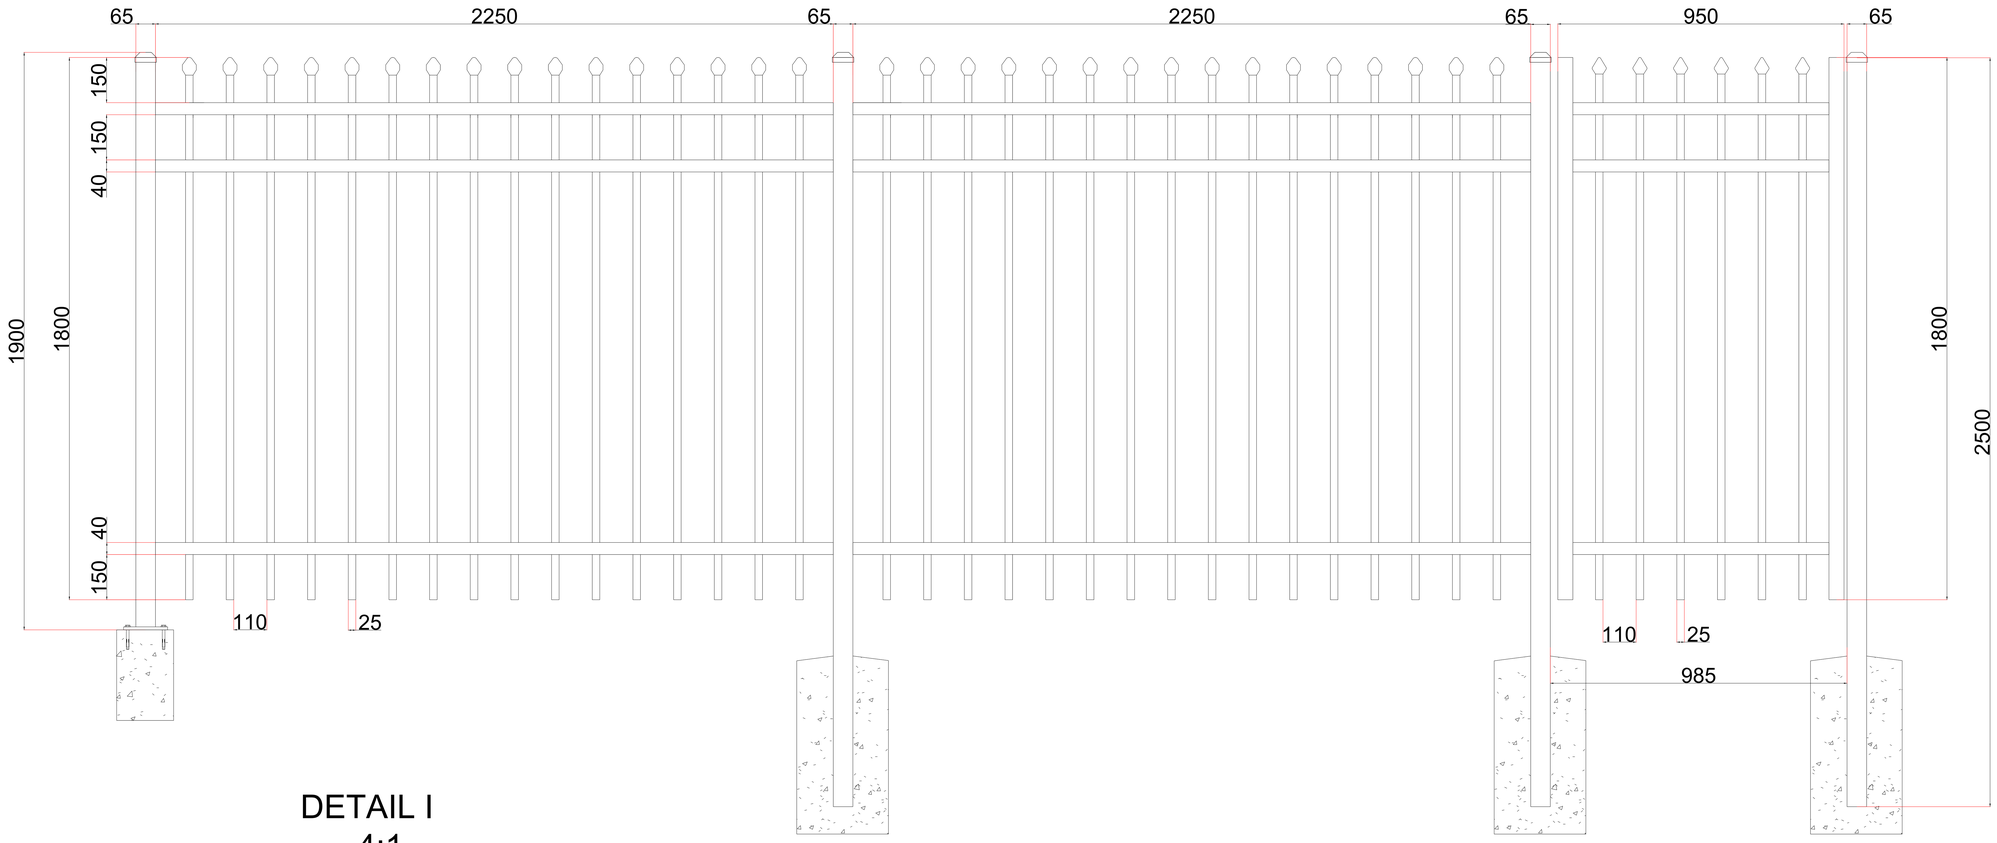

DETAIL I
4:1

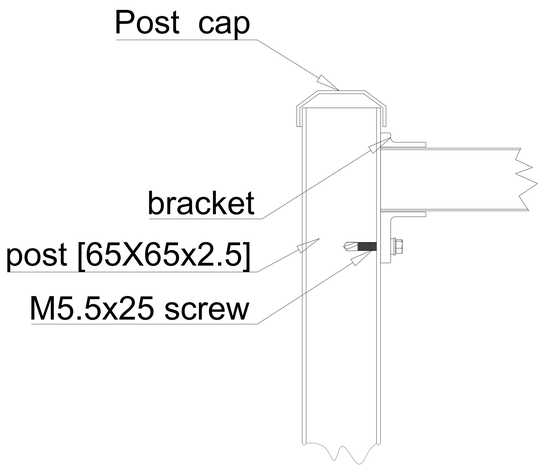

Rail Profile	40x40x1.5mm Square Aluminium with R1.5 radius on corners
Picket Profile	25x25x1.2mm Square Aluminium with R2.5 radius on corners
Panel Length	2250mm Lx1800mm H
Flanged Post	65x65x1900mm (146mm square flange)
In-ground Post	65X65x2500mm

BARRIER

Barrier Fencing
Add :
Unit 2, 18 Aerodrome Road,
Mount Maunganui 3116 New Zealand
Phone: 021 754 663
Web : www.barrierfencing.co.nz
Email : sales@barrier fencing.co.nz

1、ALL DIMENSIONS ARE SHOWN IN mm.
2、ALL DIMENSIONS ARE BEFORE ANY FINISHING OR COATING.
3、ALL DIMENSIONS ARE ±0.5mm(UNLESS OTHERWISE NOTED).

Stamp

■ The contents of this drawing are protected by the Intellectual Property Protection Law, and copying without our permission is strictly prohibited.

GB/T19001-2016/ISO9001: 2015

CE CO

Drawn BY		
Designed BY		
Checked BY		
Verified BY		
Approved BY		

CLIENT Stamp

Chief Design Manager Stamp

Edition NO.

Project NO.

Drawing Number

Drawing Title